

Date: Monday, 4/10/2006 11:13:29 AM
 User: Kim Johnston

Process Sheet

Customer : CU-DAR001 Dart Helicopters Services	Drawing Name : COVER PLATE ASSEMBLY, RH
Job Number : 26605	
Estimate Number : 12302	
P.O. Number : N/A	Part Number : D3467048
This Issue : 4/10/2006 S.O. No. : N/A	Drawing Number : D3467 REV A
Prsht Rev. : NC	Project Number : N/A
First Issue : N/A Type : SMALL / MED FAB	Drawing Revision : A
Previous Run : 26296	Material : N/A
Written By : <u>SEE COMMENT BELOW</u>	Due Date : 4/28/2006
Checked & Approved By : <u>06.04.10</u>	Qty: <u>5</u> Um: Each
Comment : Est Rev: A New Issue 06-03-01 EC	

Additional Product

Job Number:



Seq. #:	Machine Or Operation:	Description :
----------------	------------------------------	----------------------

1.0	D34672	COVER PLATE RH
-----	--------	----------------



Comment: Qty.: 1.0000 Each(s)/Unit Total : 1.0000 Each(s)

Pick:

Qty	Part Number	Description	Batch
1	D3467-2	Shourd Plate	B326861

SB 06/04/27 (5)

2.0	D34677	SEAL STRIP
-----	--------	------------



Comment: Qty.: 1.0000 Each(s)/Unit Total : 1.0000 Each(s)

Pick:

Qty	Part Number	Description	Batch
1	D3467-7	Doubler	B326711

SB 06/04/27 (9)

3.0	SMALL FAB 1	SMALL & MEDIUM FAB RESOURCE 1
-----	-------------	-------------------------------



Comment: SMALL & MEDIUM FAB RESOURCE 1

1-Assemble as per Dwg D3467

2-Spot Weld as per Dwg D3467 and Dart QSI 004

3-Identify as D3467-048

SB 06/04/27 (9)

4.0	QC5/1	WELD INSPECTION
-----	-------	-----------------



Comment: WELD INSPECTION

AB 06/04/27 (6)

W/O:		WORK ORDER CHANGES					
DATE	STEP	PROCEDURE CHANGE	By	Date	Qty	Approval Chief Eng / Prod Mgr	Approval QC Inspector

Part No: _____ PAR #: _____ Fault Category: _____ NCR: Yes ☒ No ☐ DQA: ☒ Date: 06/04/08

QA: N/C Closed: _____ Date: _____

NCR:		WORK ORDER NON-CONFORMANCE (NCR)						
DATE	STEP	Description of NC Section A	Corrective Action Section B			Verification Section C	Approval Chief Eng	Approval QC Inspector
			Initial Chief Eng	Action Description Chief Eng	Sign & Date			

NOTE: Date & initial all entries

Date: Monday, 4/10/2006 11:13:29 AM
User: Kim Johnston

Process Sheet

Customer: CU-DAR001 Dart Helicopters Services

Drawing Name: COVER PLATE ASSEMBLY, RH

Job Number: 26605

Part Number: D3467048

Job Number:



Seq. #:

Machine Or Operation:

Description :

5.0

OUTSIDE SERVICE

OUTSIDE SERVICES



Comment: Sub-Contracting OUTSIDE SERVICES

Issue P/O: _____

Electro Chemically Polish weldment as per Dwg Dwg D3467

Ensure Certificate of Conformity is attached

Identify as D3467-048

6.0

PACKAGING 1

PACKAGING RESOURCE #1



Comment: PACKAGING RESOURCE #1

Receive & Inspect for Transit Damage

Ensure Material Release Note is attached

7.0

QC3

INSPECT POWDER COAT/CHEMICAL CONVERSION



Comment: INSPECT

1-Inspect finish

8.0

PACKAGING 1

PACKAGING RESOURCE #1



Comment: PACKAGING RESOURCE #1

Identify and Stock

Location: _____

12/04/04-27 (5)

9.0

DC

DOCUMENT CONTROL



Comment: DOCUMENT CONTROL

Inspection Level 21

12/04/04-28 (5)

Job Completion



U 12/04-28

W/O:		WORK ORDER CHANGES					
DATE	STEP	PROCEDURE CHANGE	By	Date	Qty	Approval Chief Eng / Prod Mgr	Approval QC Inspector

Part No: _____ PAR #: _____ Fault Category: _____ NCR: Yes No DQA: _____ Date: _____


QA: N/C Closed: _____ Date: _____

NCR:		WORK ORDER NON-CONFORMANCE (NCR)						
DATE	STEP	Description of NC Section A	Corrective Action Section B			Verification Section C	Approval Chief Eng	Approval QC Inspector
			Initial Chief Eng	Action Description Chief Eng	Sign & Date			

NOTE: Date & initial all entries



DESIGN <i>[Signature]</i>	DRAWN BY <i>[Signature]</i>	DART AEROSPACE LTD HAWKESBURY, ONTARIO, CANADA	
CHECKED <i>[Signature]</i>	APPROVED <i>[Signature]</i>	DRAWING NO. D3467	REV. A SHEET 1 OF 15
DATE 05.12.07		TITLE SHROUD ASSEMBLY	SCALE 1:5
A	05.12.07	NEW ISSUE	

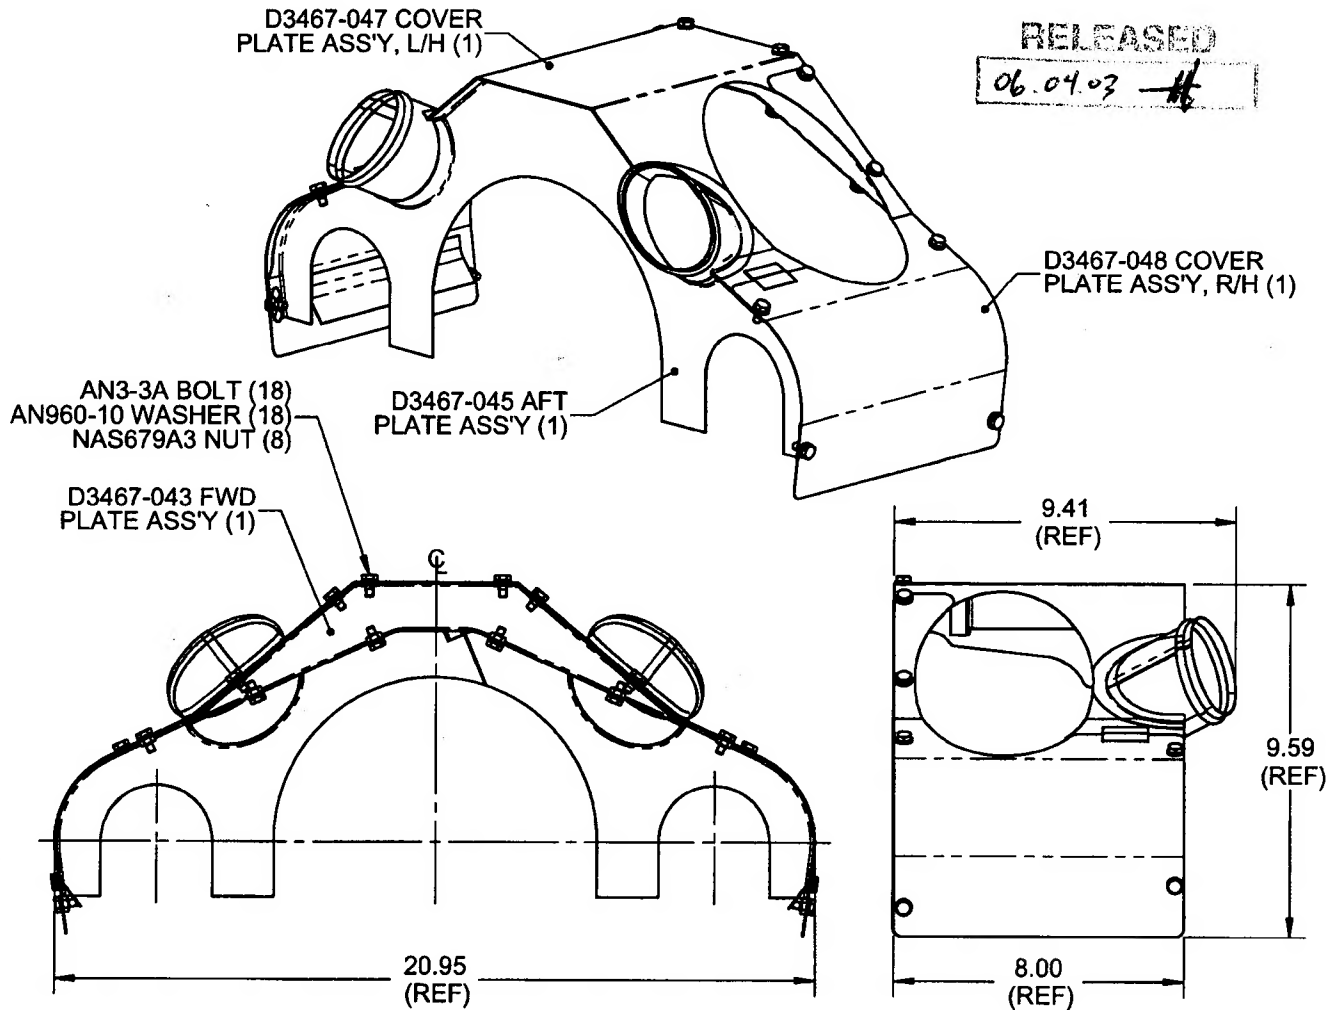

D3467-041 SHROUD ASSEMBLY

NOTES:

- 1) IDENTIFY WITH DART P/N D3467-041 USING FINE POINT PERMANENT INK MARKER
- 2) ASSEMBLY IS SYMMETRICAL ABOUT CENTERLINE
- 3) FINISH: NONE
- 4) TOLERANCES ARE PER DART QSI 018 UNLESS OTHERWISE NOTED
- 5) ALL DIMENSIONS ARE IN INCHES
- 6) BREAK ALL SHARP EDGES 0.005 TO 0.010

QTY -041	P/N	DESCRIPTION
X	D3467-041	SHROUD ASSEMBLY
1	D3467-043	FWD PLATE ASSEMBLY
1	D3467-045	AFT PLATE ASSEMBLY
1	D3467-047	COVER PLATE ASSEMBLY, L/H
1	D3467-048	COVER PLATE ASSEMBLY, R/H
18	AN3-3A	BOLT
18	AN960-10	WASHER
8	NAS679A3	NUT


SHOP COPY
RETURN TO
ENGINEERING
UNCONTROLLED COPY
SUBJECT TO AMENDMENT
WITHOUT NOTICE
WORK ORDER
NO. 26605

COPYRIGHT © 2005 BY DART AEROSPACE LTD.

THIS DOCUMENT IS PRIVATE AND CONFIDENTIAL AND IS SUPPLIED ON THE EXPRESS CONDITION THAT IT IS NOT TO BE USED FOR ANY PURPOSE OR COPIED OR COMMUNICATED TO ANY OTHER PERSON WITHOUT WRITTEN PERMISSION FROM DART AEROSPACE LTD.



DESIGN <i>[Signature]</i>	DRAWN BY <i>[Signature]</i>	DART AEROSPACE LTD HAWKESBURY, ONTARIO, CANADA	
CHECKED <i>[Signature]</i>	APPROVED <i>[Signature]</i>	DRAWING NO. D3467	REV. A SHEET 2 OF 15
DATE 05.12.07		TITLE SHROUD ASSEMBLY	SCALE 1:2

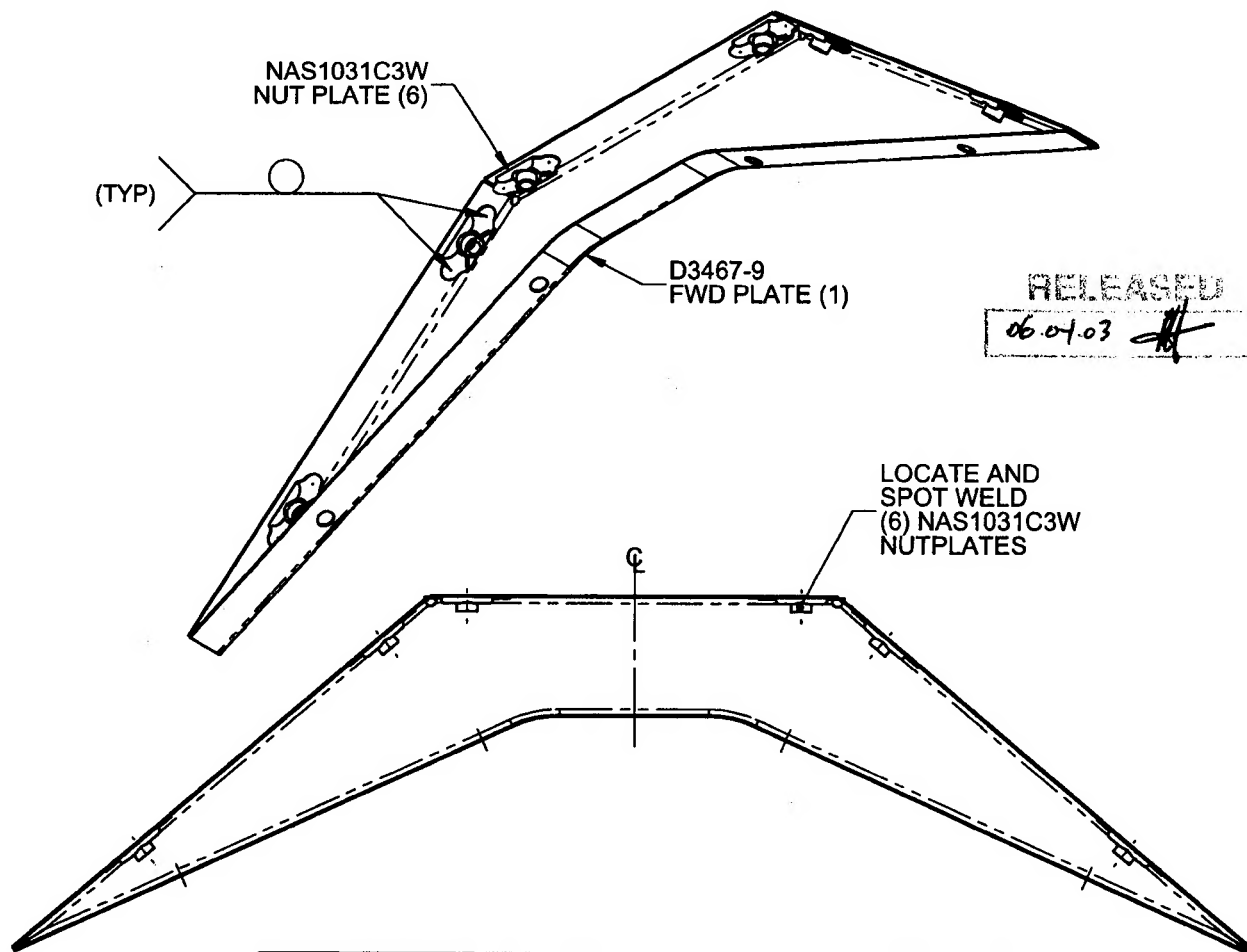

QTY -043	P/N	DESCRIPTION
X	D3467-043	FWD PLATE ASSEMBLY
1	D3467-9	FWD PLATE
6	NAS1031C3W	NUT PLATE

D3467-043 FWD PLATE ASSEMBLY

NOTES:

- 1) SPOT WELD PER DART QSI 004
- 2) FINISH: NONE
- 3) ASSEMBLY IS SYMETRICAL ABOUT CENTER LINE
- 4) TOLERANCES ARE PER DART QSI 018 UNLESS OTHERWISE NOTED
- 5) ALL DIMENSIONS ARE IN INCHES
- 6) BREAK ALL SHARP EDGES 0.005 TO 0.010

SHOP COPY
RETURN TO
ENGINEERING
UNCONTROLLED COPY
SUBJECT TO AMENDMENT
WITHOUT NOTICE
WORK ORDER
NO. 26605

COPYRIGHT © 2005 BY DART AEROSPACE LTD.






THIS DOCUMENT IS PRIVATE AND CONFIDENTIAL AND IS SUPPLIED ON THE EXPRESS CONDITION THAT IT IS NOT TO BE USED FOR ANY PURPOSE OR COPIED OR COMMUNICATED TO ANY OTHER PERSON WITHOUT WRITTEN PERMISSION FROM DART AEROSPACE LTD.

DART

DESIGN <i>[Signature]</i>	DRAWN BY <i>[Signature]</i>	DART AEROSPACE LTD HAWKESBURY, ONTARIO, CANADA	
CHECKED <i>[Signature]</i>	APPROVED <i>[Signature]</i>	DRAWING NO. D3467	REV. A
DATE 05.12.07		TITLE SHROUD ASSEMBLY	SHEET 3 OF 15 SCALE 1:8

RELEASED

06 04.03

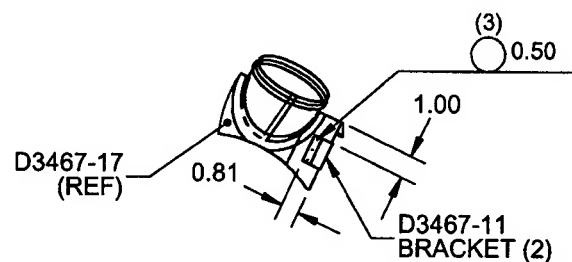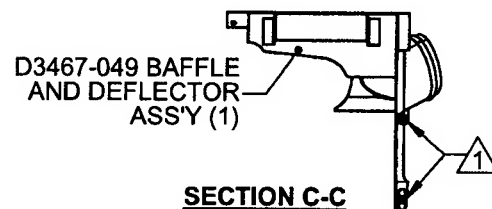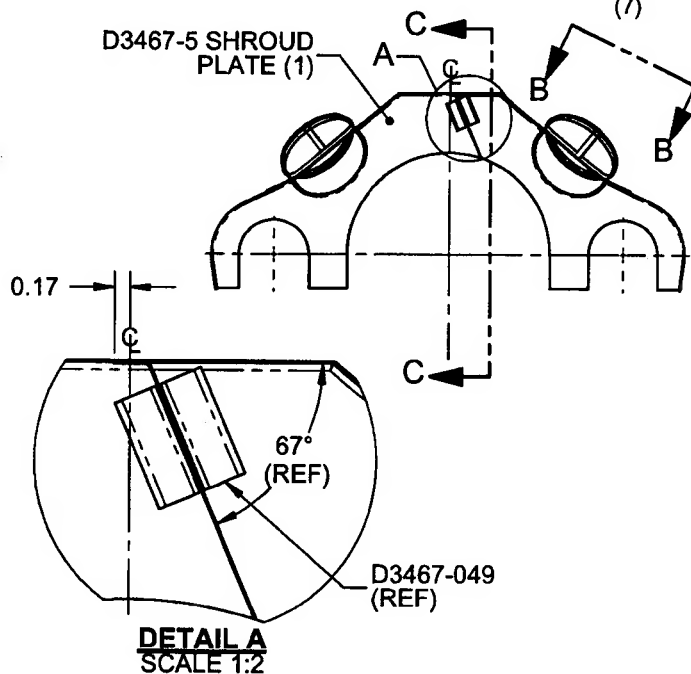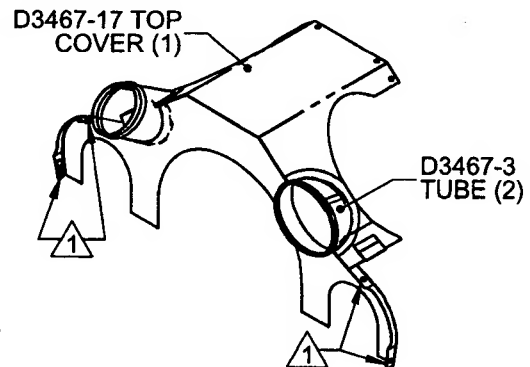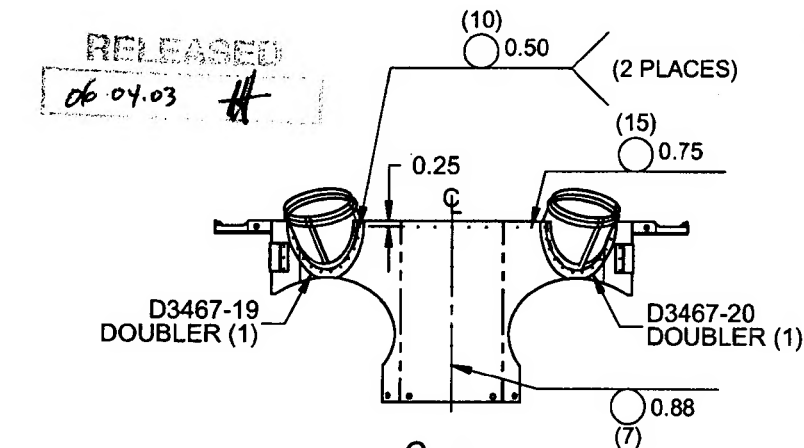

VIEW B-B: WELDING D3467-11
D3467-047 NOT SHOWN FOR CLARITY
(2 PLACES)

D3467-045 AFT PLATE ASSEMBLY

NOTES:

- 1) LOCATE AND SPOT WELD NAS1031C3W NUTPLATE (4) TO D3467-5 PRIOR WELDING OTHER PARTS TO D3467-5
- 2) SPOT WELD PER DART QSI 004
- 3) FINISH: NONE
- 4) ASSEMBLY IS SYMMETRICAL ABOUT CENTERLINE
- 5) TOLERANCES ARE PER DART QSI 018 UNLESS OTHERWISE NOTED
- 6) ALL DIMENSIONS ARE IN INCHES
- 7) BREAK ALL SHARP EDGES 0.005 TO 0.010


QTY -045	P/N	DESCRIPTION
X	D3467-045	AFT PLATE ASSEMBLY
1	D3467-049	BAFFLE AND DEFLECTOR ASSEMBLY
2	D3467-3	TUBE
1	D3467-5	SHROUD PLATE
2	D3467-11	BRACKET
1	D3467-17	TOP COVER
1	D3467-19	DOUBLER
1	D3467-20	DOUBLER
4	NAS1031C3W	NUT PLATE

COPYRIGHT © 2005 BY DART AEROSPACE LTD.

THIS DOCUMENT IS PRIVATE AND CONFIDENTIAL AND IS SUPPLIED ON THE EXPRESS CONDITION THAT IT IS NOT TO BE USED FOR ANY PURPOSE OR COPIED OR COMMUNICATED TO ANY OTHER PERSON WITHOUT WRITTEN PERMISSION FROM DART AEROSPACE LTD.



DESIGN <i>[Signature]</i>	DRAWN BY <i>[Signature]</i>	DART AEROSPACE LTD HAWKESBURY, ONTARIO, CANADA	
CHECKED <i>[Signature]</i>	APPROVED <i>[Signature]</i>	DRAWING NO. D3467	REV. A SHEET 4 OF 15
DATE 05.12.07		TITLE SHROUD ASSEMBLY	SCALE 1:4

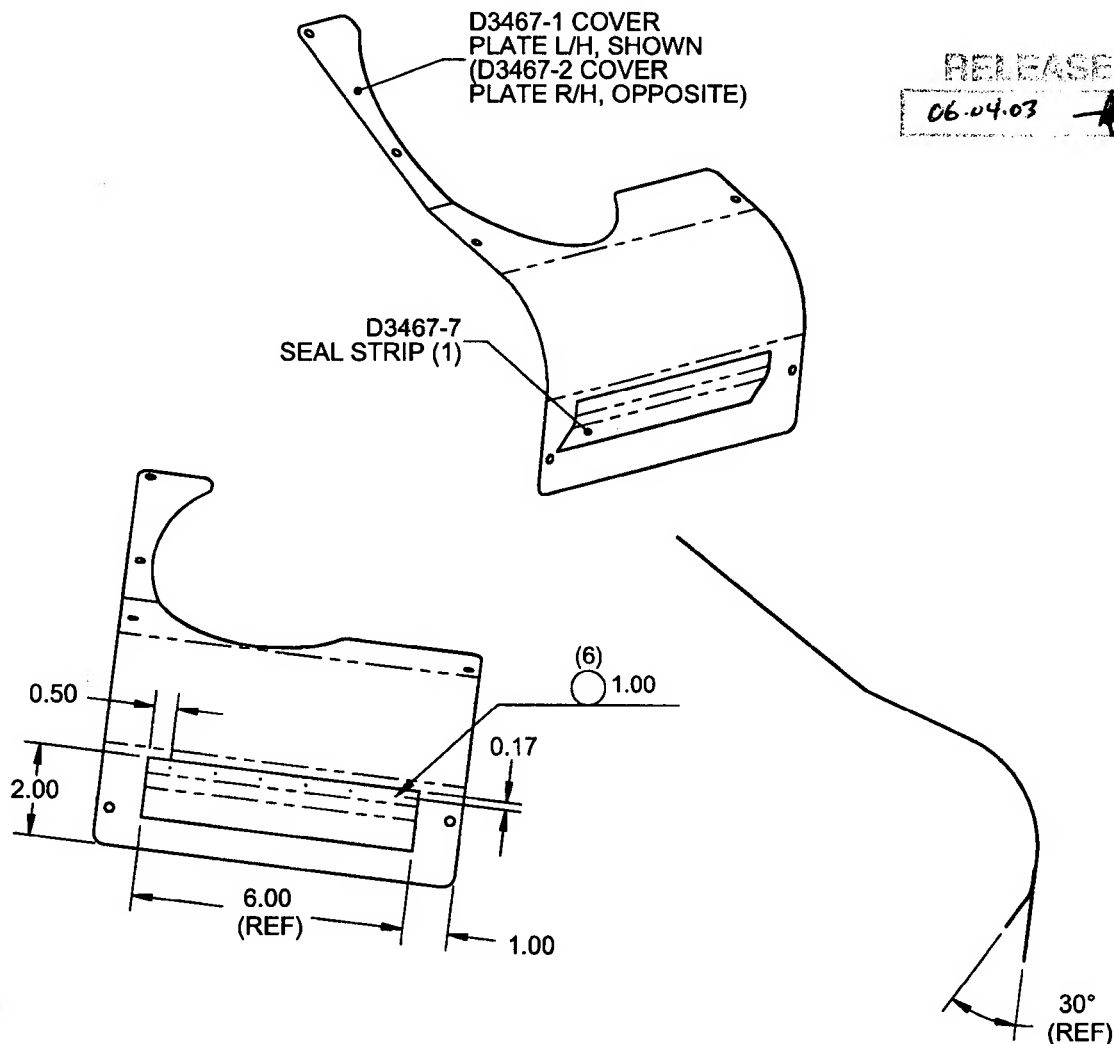

D3467-047 COVER PLATE ASS'Y L/H, SHOWN
D3467-048 COVER PLATE ASS'Y R/H, OPPOSITE

NOTES:

- 1) WELD PER DART QSI 004
- 2) FINISH: NONE
- 3) TOLERANCES ARE PER DART QSI 018
UNLESS OTHERWISE NOTED
- 4) ALL DIMENSIONS ARE IN INCHES
- 5) BREAK ALL SHARP EDGES 0.005 TO
0.010

		SHOP COPY	
QTY -047	QTY -048	P/N	DESCRIPTION
X		D3467-047	COVER PLATE ASSEMBLY, L/H
	X	D3467-048	COVER PLATE ASSEMBLY, R/H
1		D3467-1	COVER PLATE, L/H
	1	D3467-2	COVER PLATE, R/H
1	1	D3467-7	SEAL STRIP




RETURN TO
ENGINEERING
CONTROLLED COPY
SUBJECT TO AMENDMENT
WITHOUT NOTICE
WORK ORDER
NO 26602

COPYRIGHT © 2005 BY DART AEROSPACE LTD.

THIS DOCUMENT IS PRIVATE AND CONFIDENTIAL AND IS SUPPLIED ON THE EXPRESS CONDITION THAT IT IS NOT TO BE USED FOR ANY PURPOSE OR COPIED OR COMMUNICATED TO ANY OTHER PERSON WITHOUT WRITTEN PERMISSION FROM DART AEROSPACE LTD.



DESIGN B	DRAWN BY B	DART AEROSPACE LTD HAWKESBURY, ONTARIO, CANADA	
CHECKED H	APPROVED H	DRAWING NO. D3467	REV. A SHEET 5 OF 15
DATE 05.12.07		TITLE SHROUD ASSEMBLY	SCALE 1:2

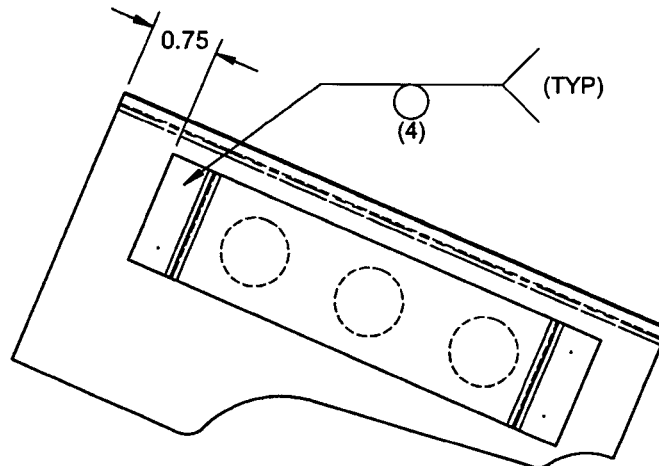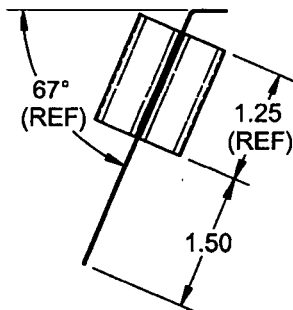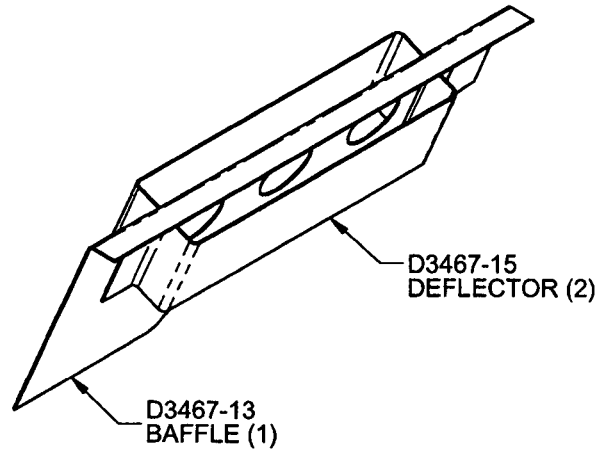

D3467-049 BAFFLE & DEFLECTOR ASSEMBLY

NOTES:

- 1) SPOT WELD PER DART QSI 004
- 2) FINISH: NONE
- 3) TOLERANCES ARE PER DART QSI 018
UNLESS OTHERWISE NOTED
- 4) ALL DIMENSIONS ARE IN INCHES
- 5) BREAK ALL SHARP EDGES 0.005 TO 0.010

QTY -049	P/N	DESCRIPTION
	D3467-049	BAFFLE & DEFLECTOR ASSEMBLY
1	D3467-13	BAFFLE
2	D3467-15	DEFLECTOR


SHOP COPY
RETURN TO
ENGINEERING
UNCONTROLLED COPY
SUBJECT TO AMENDMENT
WITHOUT NOTICE
WORK ORDER
NO. 26605

COPYRIGHT © 2005 BY DART AEROSPACE LTD.



THIS DOCUMENT IS PRIVATE AND CONFIDENTIAL AND IS SUPPLIED ON THE EXPRESS CONDITION THAT IT IS NOT TO BE USED FOR ANY PURPOSE OR COPIED OR COMMUNICATED TO ANY OTHER PERSON WITHOUT WRITTEN PERMISSION FROM DART AEROSPACE LTD.



DESIGN <i>[Signature]</i>	DRAWN BY <i>[Signature]</i>	DART AEROSPACE LTD HAWKESBURY, ONTARIO, CANADA	
CHECKED <i>[Signature]</i>	APPROVED <i>[Signature]</i>	DRAWING NO. D3467	REV. A SHEET 6 OF 15
DATE 05.12.07	TITLE SHROUD ASSEMBLY		SCALE 1:4

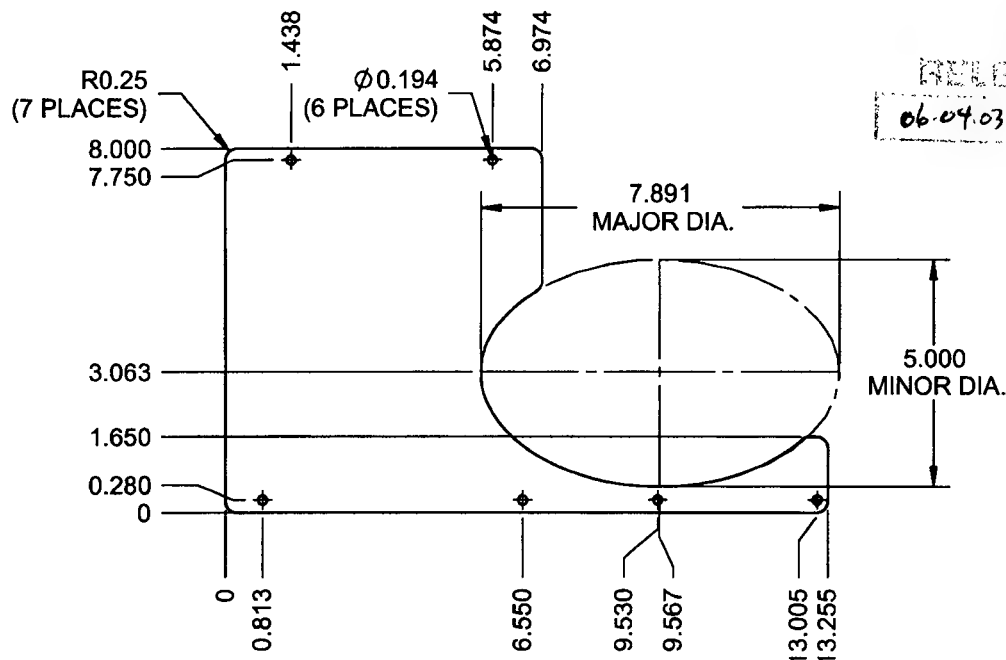

D3467-1F COVER PLATE FLAT PATTERN

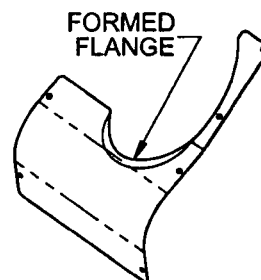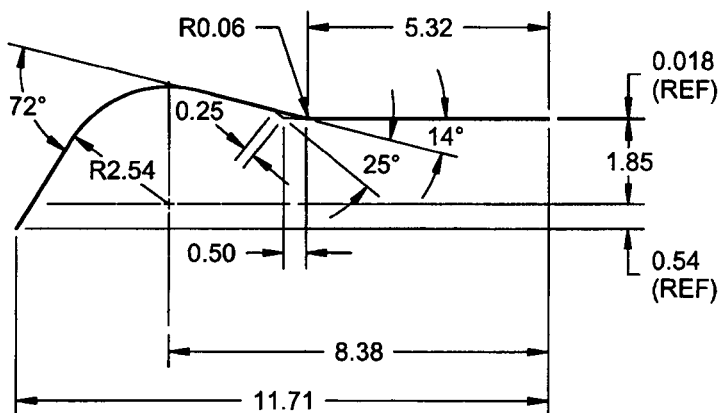

D3467-1 L/H COVER PLATE
D3467-2 R/H COVER PLATE (OPPOSITE)

D3467-1 L/H COVER PLATE ISOMETRIC VIEW.
D3467-2 R/H COVER PLATE (OPPOSITE)
SCALE 1:8

NOTES:

- 1) MATERIAL: AISI 304/316 SS SHEET PER MIL-S-5019 (ANNEALED) 2B FINISH
26 GAUGE SS (0.018 THICK)
(REF. DART SPEC. M304S26GA)
- 2) TOLERANCES ARE PER DART QSI 018 UNLESS OTHERWISE NOTED
- 3) ALL DIMENSIONS ARE IN INCHES
- 4) BREAK ALL SHARP EDGES 0.005 TO 0.010


TOP COPY
RETURN TO
ENGINEERING
UNCONTROLLED COPY
SUBJECT TO AMENDMENT
WITHOUT NOTICE
WORK ORDER
NO. **26605**

COPYRIGHT © 2005 BY DART AEROSPACE LTD.


THIS DOCUMENT IS PRIVATE AND CONFIDENTIAL AND IS SUPPLIED ON THE EXPRESS CONDITION THAT IT IS NOT TO BE USED FOR ANY PURPOSE OR COPIED OR COMMUNICATED TO ANY OTHER PERSON WITHOUT WRITTEN PERMISSION FROM DART AEROSPACE LTD.




DESIGN <i>B</i>	DRAWN BY <i>B</i>	DART AEROSPACE LTD HAWKESBURY, ONTARIO, CANADA	
CHECKED <i>H</i>	APPROVED <i>H</i>	DRAWING NO. D3467	REV. A SHEET 7 OF 15
DATE 05.12.07	TITLE SHROUD ASSEMBLY		SCALE 1:2

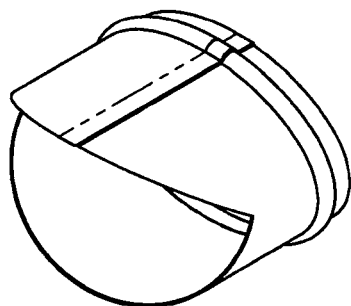



RELEASED
20.04.03 *H*

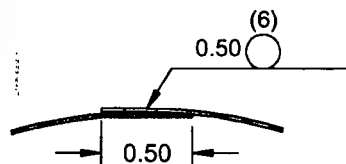

SECTION C-C
SCALE 1:1

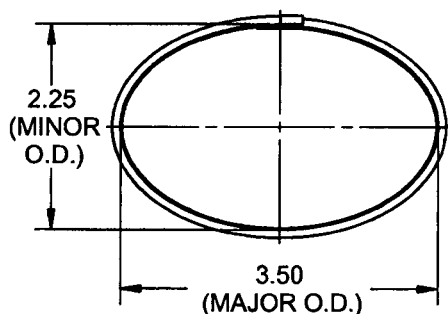

D3467-3 TUBE DETAIL

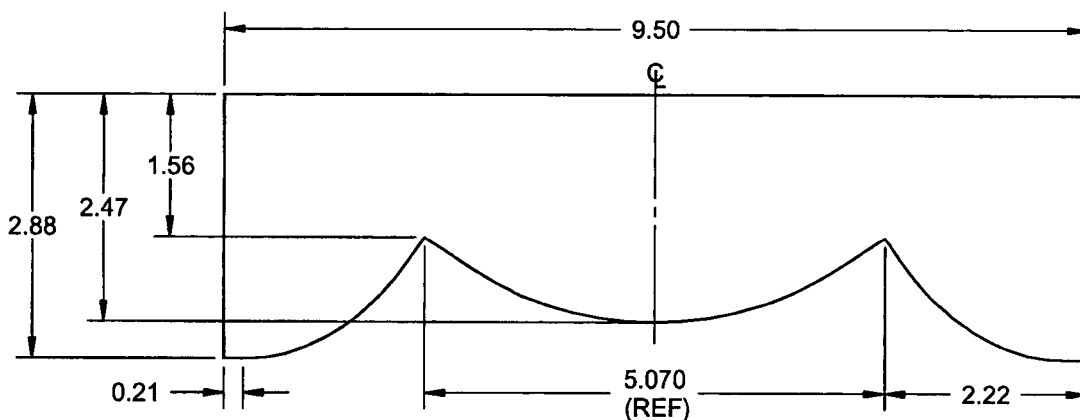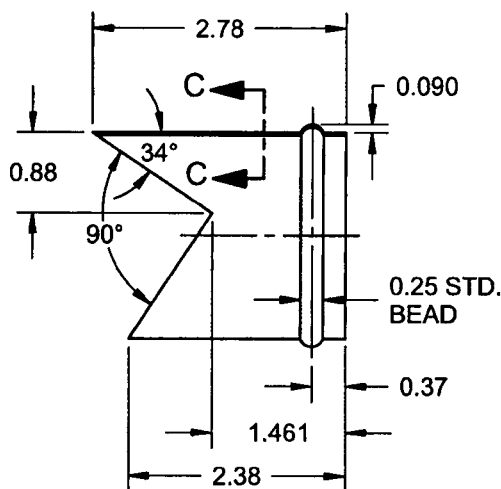

D3467-3F TUBE FLAT PATTERN

NOTES:

- 1) MATERIAL: AISI 304/316 SS SHEET PER MIL-S-5019 (ANNEALED) 2B FINISH
26 GAUGE SS (0.018 THICK)
(REF. DART SPEC. M304S26GA)
- 2) FLAT PATTERN IS SYMMETRICAL ABOUT CENTERLINE
- 3) SPOT WELD PER DART QSI 004
- 4) TOLERANCES ARE PER DART QSI 018 UNLESS OTHERWISE NOTED
- 5) ALL DIMENSIONS ARE IN INCHES
- 6) BREAK ALL SHARP EDGES 0.005 TO 0.010




SHOP COPY
RETURN TO
ENGINEERING
UNCONTROLLED COPY
SUBJECT TO AMENDMENT
WITHOUT NOTICE
WORK ORDER
NO 26605

COPYRIGHT © 2005 BY DART AEROSPACE LTD.

THIS DOCUMENT IS PRIVATE AND CONFIDENTIAL AND IS SUPPLIED ON THE EXPRESS CONDITION THAT IT IS NOT TO BE USED FOR ANY PURPOSE OR COPIED OR COMMUNICATED TO ANY OTHER PERSON WITHOUT WRITTEN PERMISSION FROM DART AEROSPACE LTD.



DESIGN <i>[Signature]</i>	DRAWN BY <i>[Signature]</i>	DART AEROSPACE LTD HAWKESBURY, ONTARIO, CANADA	
CHECKED <i>[Signature]</i>	APPROVED <i>[Signature]</i>	DRAWING NO. D3467	REV. A SHEET 8 OF 15
DATE 05.12.07	TITLE SHROUD ASSEMBLY		SCALE 1:8

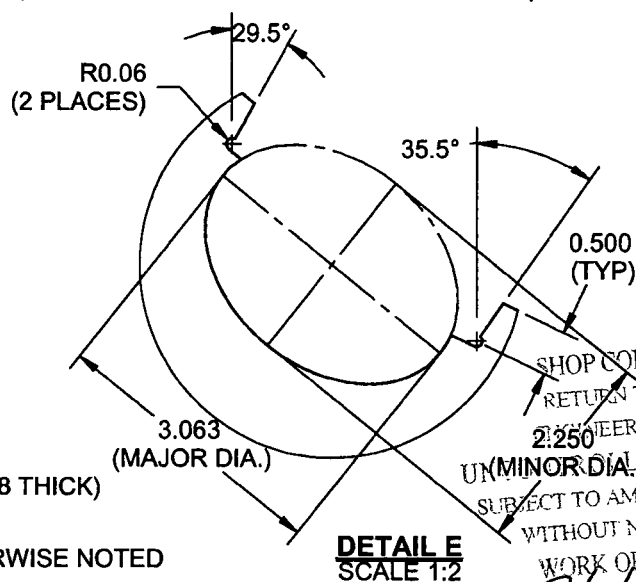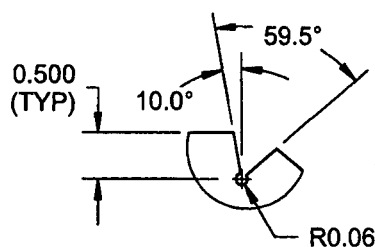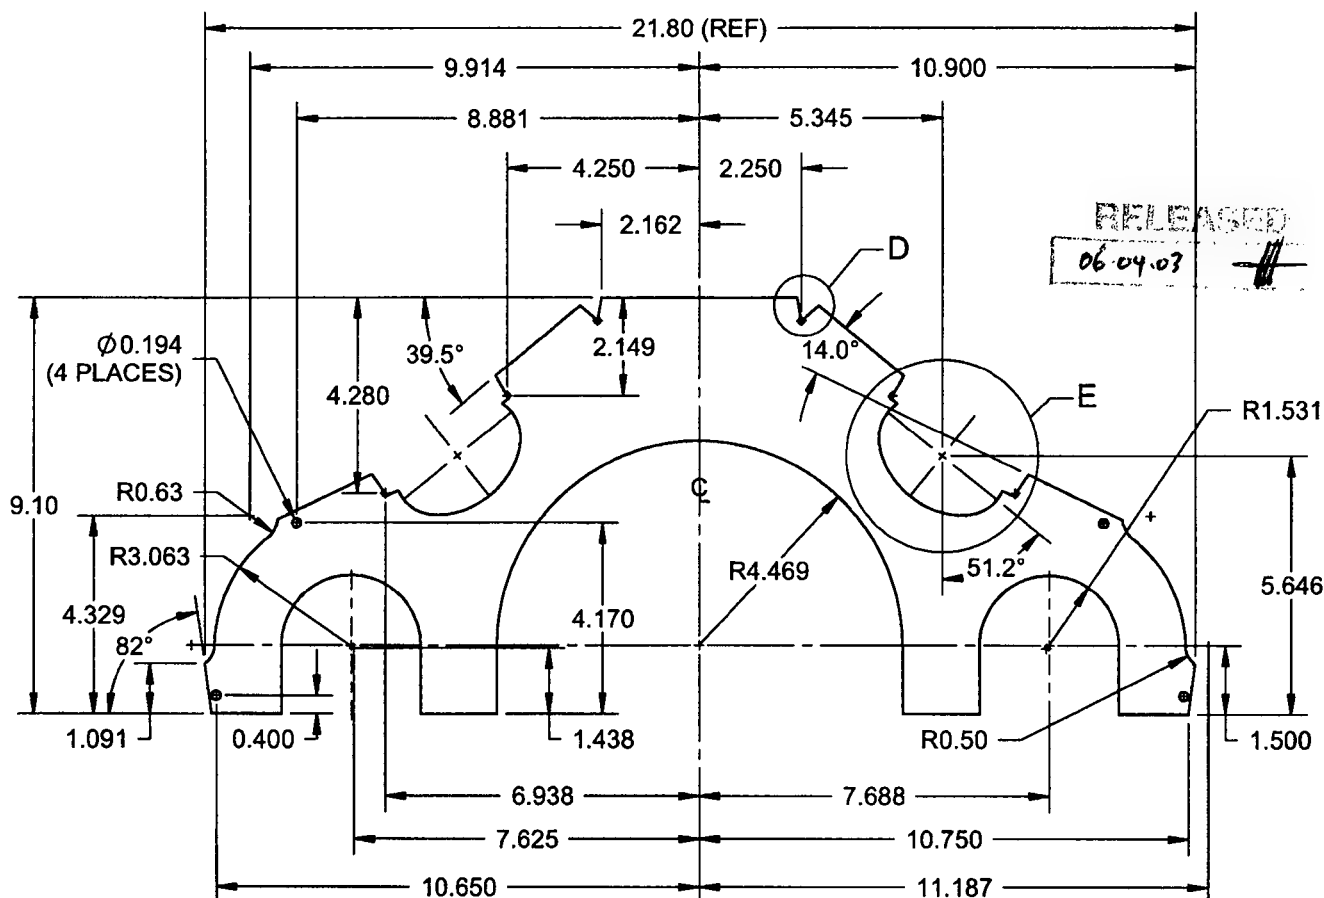

D3467-5F AFT PLATE FLAT PATTERN

NOTES:

- 1) MATERIAL: AISI 304/316 SS SHEET PER MIL-S-5019 (ANNEALED) 2B FINISH 26 GAUGE SS (0.018 THICK) (REF. DART SPEC. M304S26GA)
- 2) PART IS SYMMETRICAL ABOUT CENTERLINE
- 4) TOLERANCES ARE PER DART QSI 018 UNLESS OTHERWISE NOTED
- 5) ALL DIMENSIONS ARE IN INCHES
- 6) BREAK ALL SHARP EDGES 0.005 TO 0.010



SHOP COPY
RETURN TO
ENGINEERING
UNMINOR DIALED COPY
SUBJECT TO AMENDMENT
WITHOUT NOTICE
WORK ORDER
NO. **26605**

COPYRIGHT © 2005 BY DART AEROSPACE LTD.



THIS DOCUMENT IS PRIVATE AND CONFIDENTIAL AND IS SUPPLIED ON THE EXPRESS CONDITION THAT IT IS NOT TO BE USED FOR ANY PURPOSE OR COPIED OR COMMUNICATED TO ANY OTHER PERSON WITHOUT WRITTEN PERMISSION FROM DART AEROSPACE LTD.



DESIGN <i>[Signature]</i>	DRAWN BY <i>[Signature]</i>	DART AEROSPACE LTD HAWKESBURY, ONTARIO, CANADA	
CHECKED <i>[Signature]</i>	APPROVED <i>[Signature]</i>	DRAWING NO. D3467	REV. A SHEET 9 OF 15
DATE 05.12.07		TITLE SHROUD ASSEMBLY	SCALE 1:4

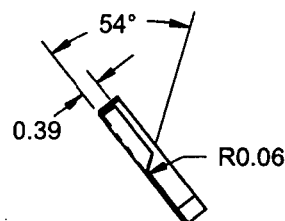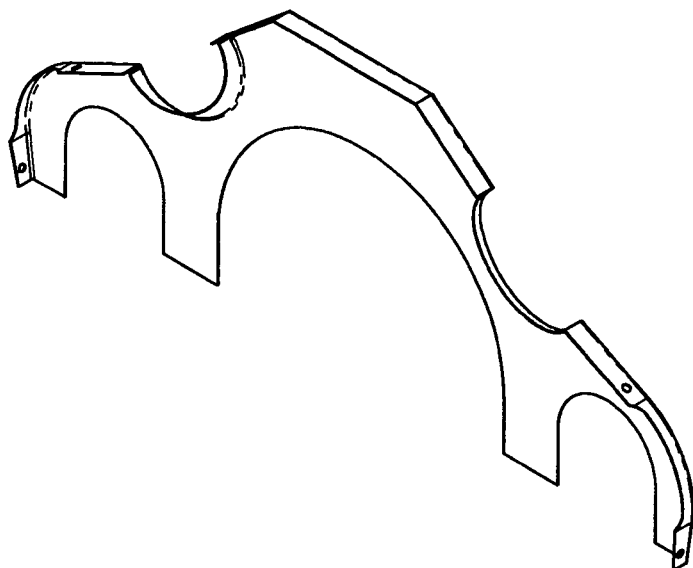

SECTION F-F

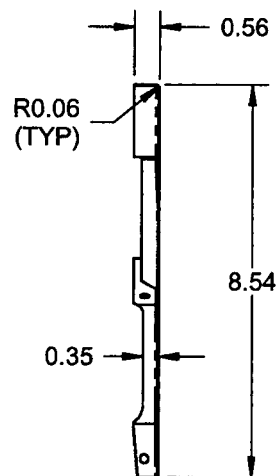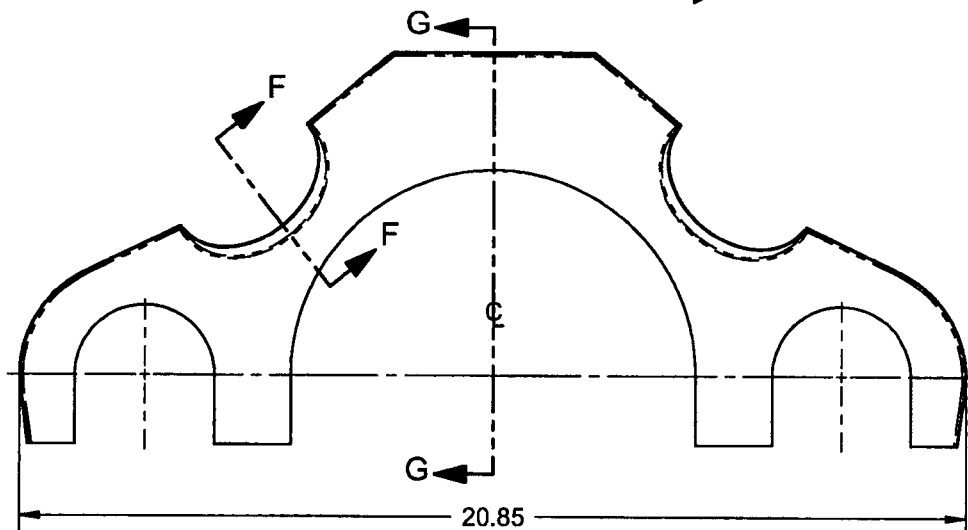

SECTION G-G

D3467-5 AFT PLATE BENDING DETAIL

NOTES:

- 1) TOLERANCES ARE PER DART QSI 018 UNLESS OTHERWISE NOTED
- 2) ALL DIMENSIONS ARE IN INCHES
- 3) BREAK ALL SHARP EDGES 0.005 TO 0.010

RELEASED SHOP COPY
06-04-03 RETURN TO
ENGINEERING
UNCONTROLLED COPY
SUBJECT TO AMENDMENT
WITHOUT NOTICE
WORK ORDER
NO. 26605


COPYRIGHT © 2005 BY DART AEROSPACE LTD.

THIS DOCUMENT IS PRIVATE AND CONFIDENTIAL AND IS SUPPLIED ON THE EXPRESS CONDITION THAT IT IS NOT TO BE USED FOR ANY PURPOSE OR COPIED OR COMMUNICATED TO ANY OTHER PERSON WITHOUT WRITTEN PERMISSION FROM DART AEROSPACE LTD.




DESIGN <i>[Signature]</i>	DRAWN BY <i>[Signature]</i>	DART AEROSPACE LTD HAWKESBURY, ONTARIO, CANADA	
CHECKED <i>[Signature]</i>	APPROVED <i>[Signature]</i>	DRAWING NO. D3467	REV. A SHEET 10 OF 15
DATE 05.12.07		TITLE SHROUD ASSEMBLY	SCALE 1:1


RELEASED
06 04 03 *[Signature]*

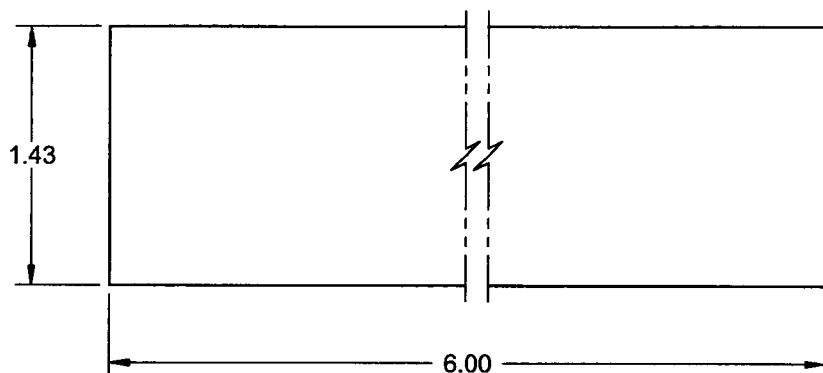


**D3467-7F SEAL STRIP
FLAT PATTERN**

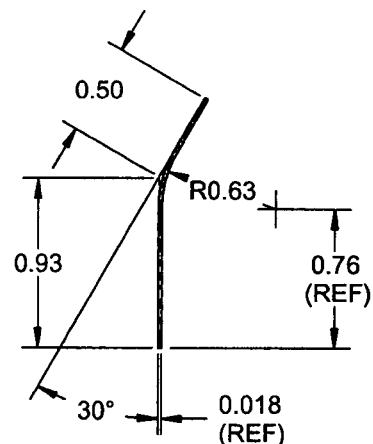

**D3467-7 SEAL STRIP
BENDING DETAIL**

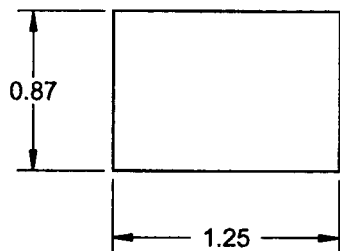

**D3467-11F BRACKET
FLAT PATTERN**

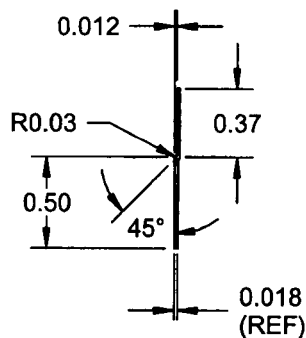

**D3467-11 BRACKET
JOGGLE DETAIL**

NOTES:

- 1) MATERIAL: AISI 304/316 SS SHEET PER MIL-S-5019 (ANNEALED) 2B FINISH
26 GAUGE SS (0.018 THICK)
(REF. DART SPEC. M304S26GA)
- 2) TOLERANCES ARE PER DART QSI 018 UNLESS OTHERWISE NOTED
- 3) ALL DIMENSIONS ARE IN INCHES
- 4) BREAK ALL SHARP EDGES 0.005 TO 0.010

SHOP COPY
RETURN TO
ENGINEERING


UNCONTROLLED COPY
SUBJECT TO AMENDMENT
WITHOUT NOTICE
WORK ORDER
NO. 26605

COPYRIGHT © 2005 BY DART AEROSPACE LTD.


THIS DOCUMENT IS PRIVATE AND CONFIDENTIAL AND IS SUPPLIED ON THE EXPRESS CONDITION THAT IT IS NOT TO BE USED FOR ANY PURPOSE OR COPIED OR COMMUNICATED TO ANY OTHER PERSON WITHOUT WRITTEN PERMISSION FROM DART AEROSPACE LTD.



DESIGN <i>[Signature]</i>	DRAWN BY <i>[Signature]</i>	DART AEROSPACE LTD HAWKESBURY, ONTARIO, CANADA	
CHECKED <i>[Signature]</i>	APPROVED <i>[Signature]</i>	DRAWING NO. D3467	REV. A SHEET 11 OF 15
DATE 05.12.07		TITLE SHROUD ASSEMBLY	
		SCALE 1:3	

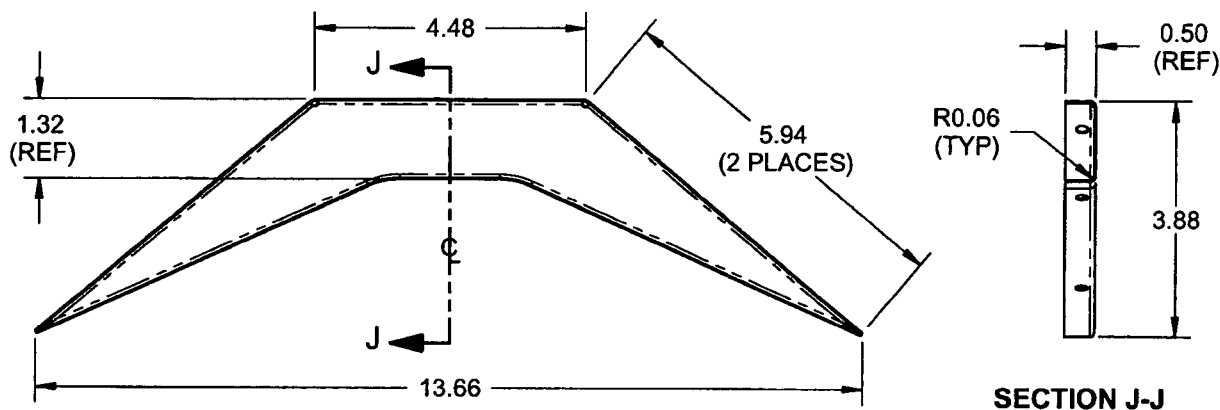

D3467-9 FWD PLATE BENDING DETAIL

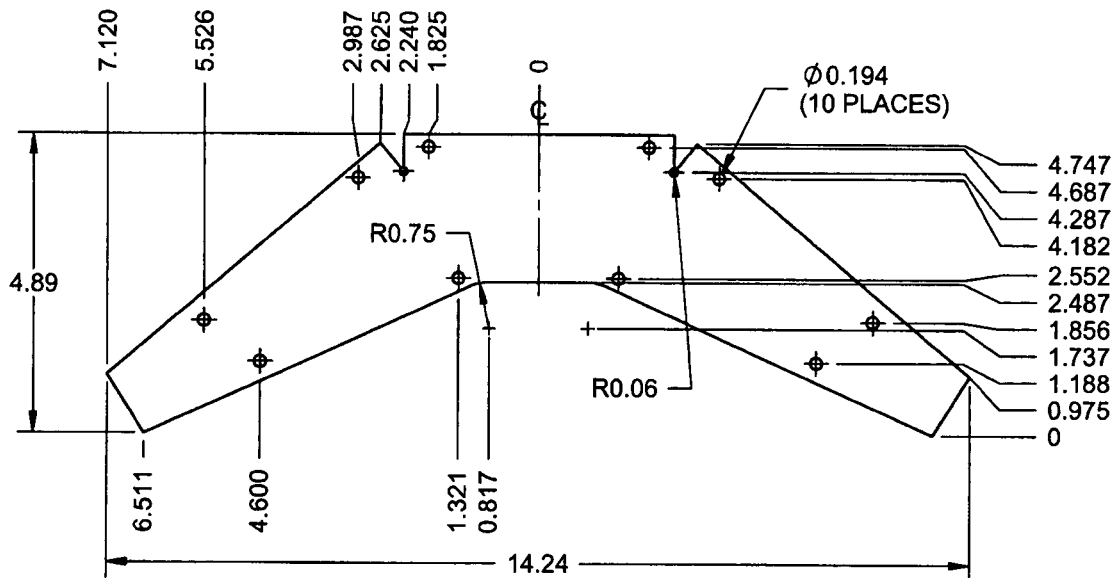

D3467-9F FWD PLATE FLAT PATTERN

NOTES:

- 1) MATERIAL: AISI 304/316 SS SHEET PER MIL-S-5019 (ANNEALED) 2B FINISH
26 GAUGE SS (0.018 THICK)
(REF. DART SPEC. M304S26GA)
- 2) PART IS SYMMETRICAL ABOUT CENTER LINE
- 3) ALL DIMENSIONS ARE IN INCHES
- 4) BREAK ALL SHARP EDGES 0.005 TO 0.010

SHOP COPY
RETURN TO

RELEASED
06.04.03
UNCONTROLLED COPY
SUBJECT TO AMENDMENT
WITHOUT NOTICE
WORK ORDER
NO. 26605



COPYRIGHT © 2005 BY DART AEROSPACE LTD.

THIS DOCUMENT IS PRIVATE AND CONFIDENTIAL AND IS SUPPLIED ON THE EXPRESS CONDITION THAT IT IS NOT TO BE USED FOR ANY PURPOSE OR COPIED OR COMMUNICATED TO ANY OTHER PERSON WITHOUT WRITTEN PERMISSION FROM DART AEROSPACE LTD.




DESIGN #	DRAWN BY #	DART AEROSPACE LTD HAWKESBURY, ONTARIO, CANADA	
CHECKED #	APPROVED #	DRAWING NO. D3467	REV. A SHEET 12 OF 15
DATE 05.12.07		TITLE SHROUD ASSEMBLY	SCALE 1:2

06-04-03 #

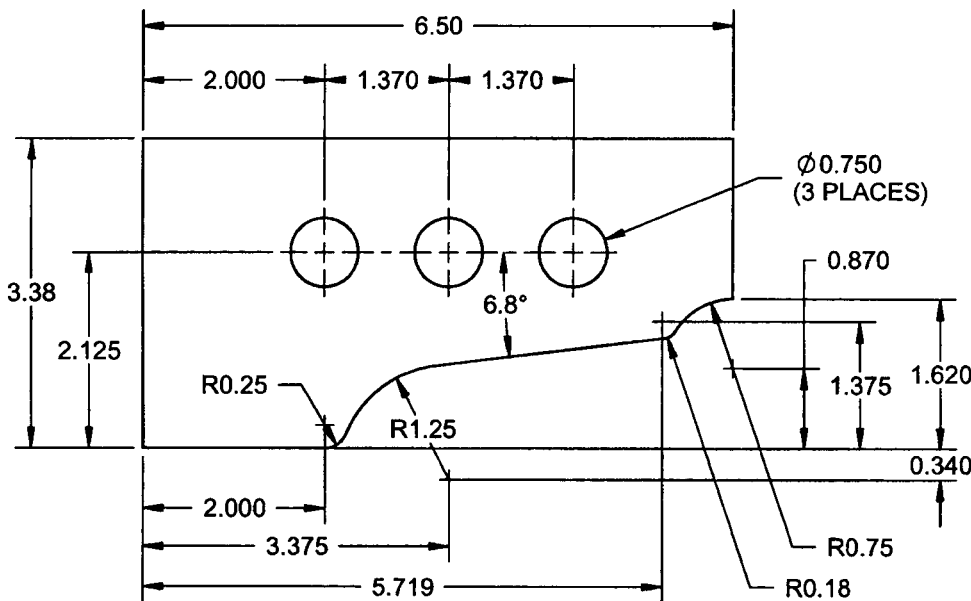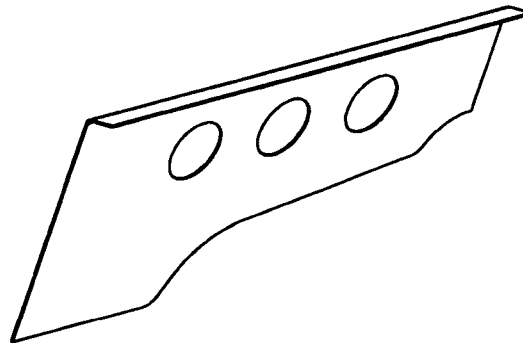

**D3467-13F BAFFLE
FLAT PATTERN**

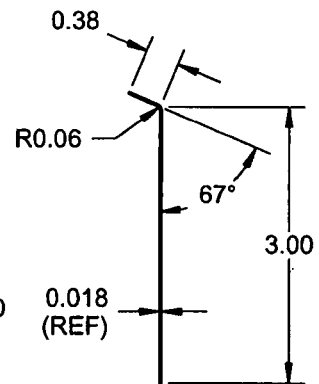

**D3467-13 BAFFLE
BEND DETAIL**

NOTES:

- 1) MATERIAL: AISI 304/316 SS SHEET PER MIL-S-5019 (ANNEALED) 2B FINISH
26 GAUGE SS (0.018 THICK)
(REF. DART SPEC. M304S26GA)
- 2) TOLERANCES ARE PER DART QSI 018 UNLESS OTHERWISE NOTED
- 3) ALL DIMENSIONS ARE IN INCHES
- 4) BREAK ALL SHARP EDGES 0.005 TO 0.010

SHOP COPY
RETURN TO
ENGINEERING
UNCONTROLLED COPY
SUBJECT TO AMENDMENT
WITHOUT NOTICE
WORK ORDER
NO. **26605**



COPYRIGHT © 2005 BY DART AEROSPACE LTD.

THIS DOCUMENT IS PRIVATE AND CONFIDENTIAL AND IS SUPPLIED ON THE EXPRESS CONDITION THAT IT IS NOT TO BE USED FOR ANY PURPOSE OR COPIED OR COMMUNICATED TO ANY OTHER PERSON WITHOUT WRITTEN PERMISSION FROM DART AEROSPACE LTD.




DESIGN <i>B</i>	DRAWN BY <i>B</i>	DART AEROSPACE LTD HAWKESBURY, ONTARIO, CANADA	
CHECKED <i>H</i>	APPROVED <i>H</i>	DRAWING NO. D3467	REV. A SHEET 13 OF 15
DATE 05.12.07		TITLE SHROUD ASSEMBLY	SCALE 1:2

RELEASED
06.04.03 *H*

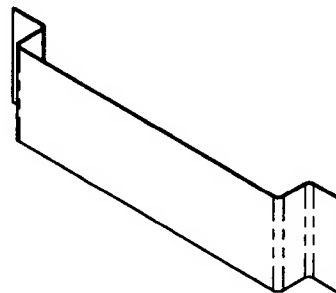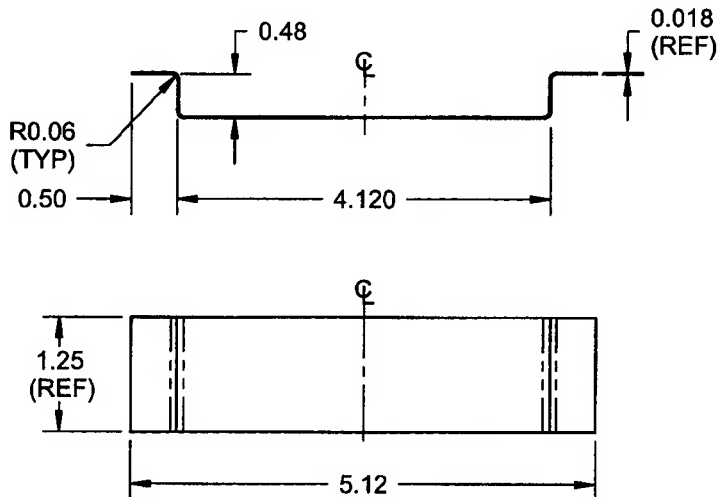

D3467-15 DEFLECTOR BENDING DETAIL

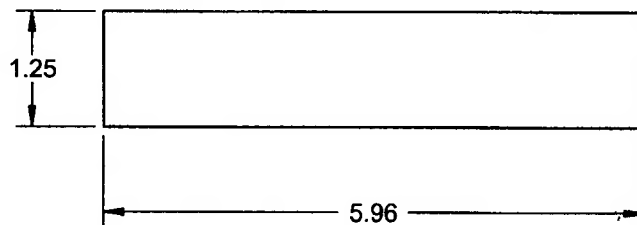

D3467-15F DEFLECTOR FLAT PATTERN

NOTES:

- 1) MATERIAL: AISI 304/316 SS SHEET PER MIL-S-5019 (ANNEALED) 26 GAUGE SS (0.018 THICK) (REF. DART SPEC. M304S26GA)
- 2) TOLERANCES ARE PER DART QSI 018 UNLESS OTHERWISE NOTED
- 3) ALL DIMENSIONS ARE IN INCHES
- 4) BREAK ALL SHARP EDGES 0.005 TO 0.010

SHOP COPY
RETURN TO
ENGINEERING
CONTROLLED COPY
SUBJECT TO AMENDMENT
WITHOUT NOTICE
WORK ORDER
NO. 26605



COPYRIGHT © 2005 BY DART AEROSPACE LTD.

THIS DOCUMENT IS PRIVATE AND CONFIDENTIAL AND IS SUPPLIED ON THE EXPRESS CONDITION THAT IT IS NOT TO BE USED FOR ANY PURPOSE OR COPIED OR COMMUNICATED TO ANY OTHER PERSON WITHOUT WRITTEN PERMISSION FROM DART AEROSPACE LTD.






DESIGN <i>[Signature]</i>	DRAWN BY <i>[Signature]</i>	DART AEROSPACE LTD HAWKESBURY, ONTARIO, CANADA	
CHECKED <i>[Signature]</i>	APPROVED <i>[Signature]</i>	DRAWING NO. D3467	REV. A SHEET 15 OF 15
DATE 05.12.07		TITLE SHROUD ASSEMBLY	SCALE 1:2


RELEASED
06.04.03 *[Signature]*

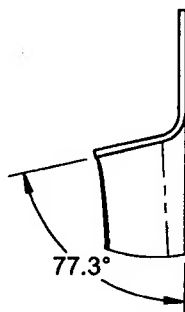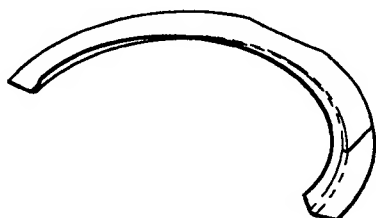

DETAIL J
SCALE 1:2

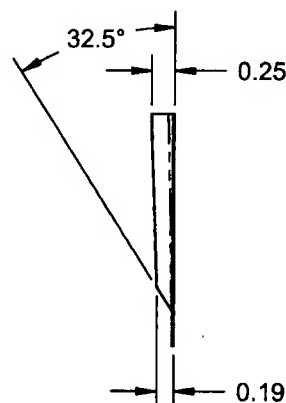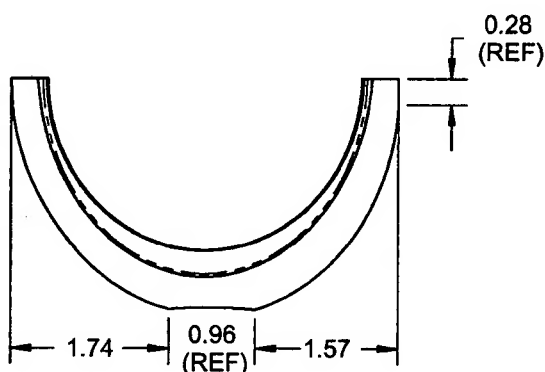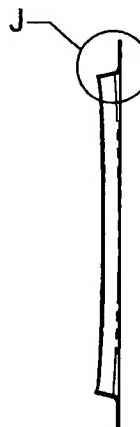

D3467-19 DOUBLER, L/H SHOWN
D3467-20 DOUBLER, R/H OPPOSITE

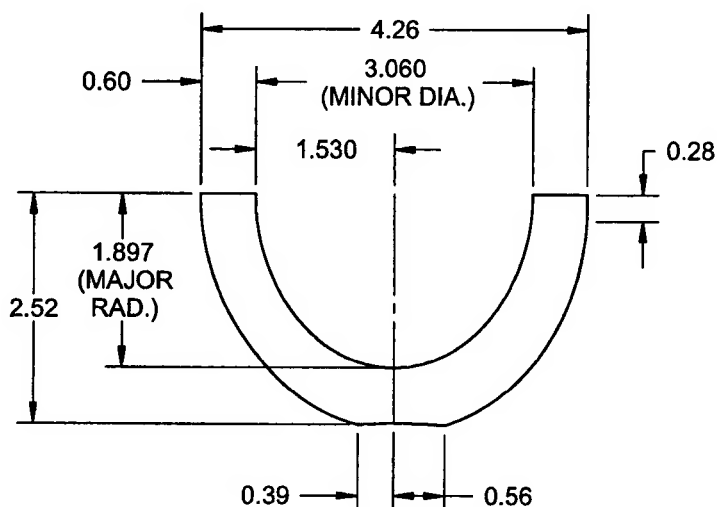

SHOP COPY
RETURN TO
ENGINEERING
UNCONTROLLED COPY
SUBJECT TO AMENDMENT
WITHOUT NOTICE

D3467-19F FLAT PATTERN

WORK ORDER
NO. **26605**

NOTES:

- 1) MATERIAL: AISI 304/316 SS SHEET PER MIL-S-5019 (ANNEALED) 2B FINISH 26 GAUGE SS (0.018 THICK) (REF. DART SPEC. M304S26GA)
- 2) TOLERANCES ARE PER DART QSI 018 UNLESS OTHERWISE NOTED
- 3) ALL DIMENSIONS ARE IN INCHES
- 4) BREAK ALL SHARP EDGES 0.005 TO 0.010

COPYRIGHT © 2005 BY DART AEROSPACE LTD.

THIS DOCUMENT IS PRIVATE AND CONFIDENTIAL AND IS SUPPLIED ON THE EXPRESS CONDITION THAT IT IS NOT TO BE USED FOR ANY PURPOSE OR COPIED OR COMMUNICATED TO ANY OTHER PERSON WITHOUT WRITTEN PERMISSION FROM DART AEROSPACE LTD.

